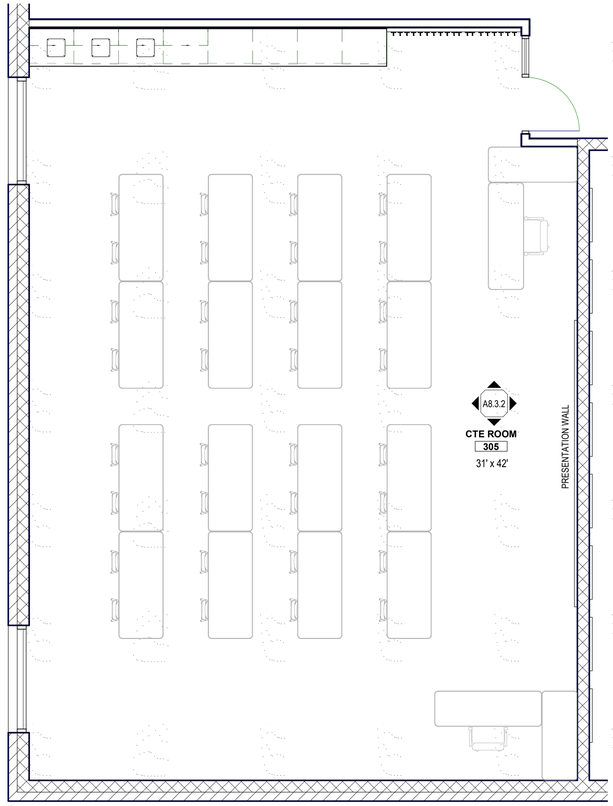

CTE ROOM

SCALE: 1/4" = 1'-0"

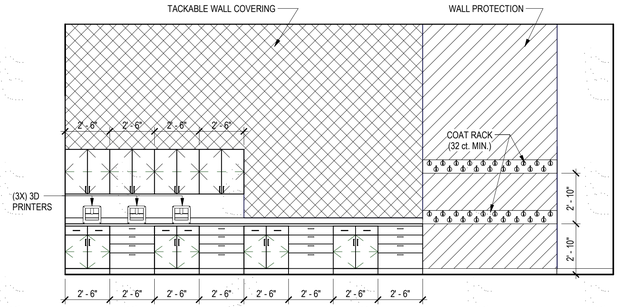

305 | **CTE ROOM**

SCALE: 1/4" = 1'-0"

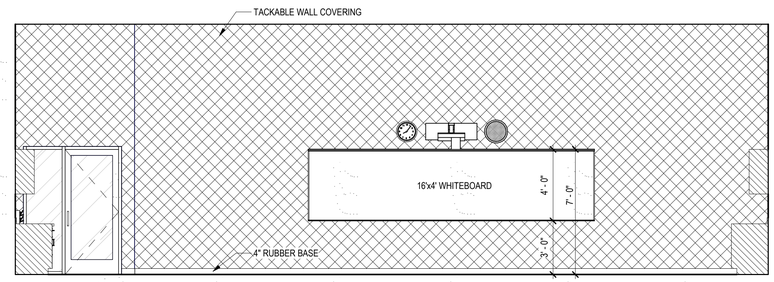

305 | **CTE ROOM**

SCALE: 1/4" = 1'-0"

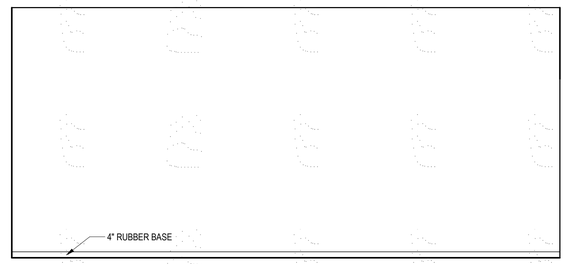

305 | **CTE ROOM**

SCALE: 1/4" = 1'-0"

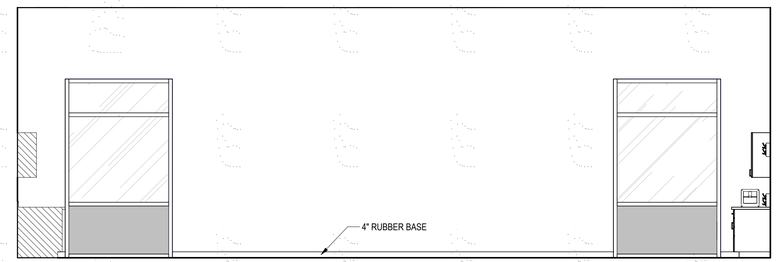

305 | **CTE ROOM**

SCALE: 1/4" = 1'-0"

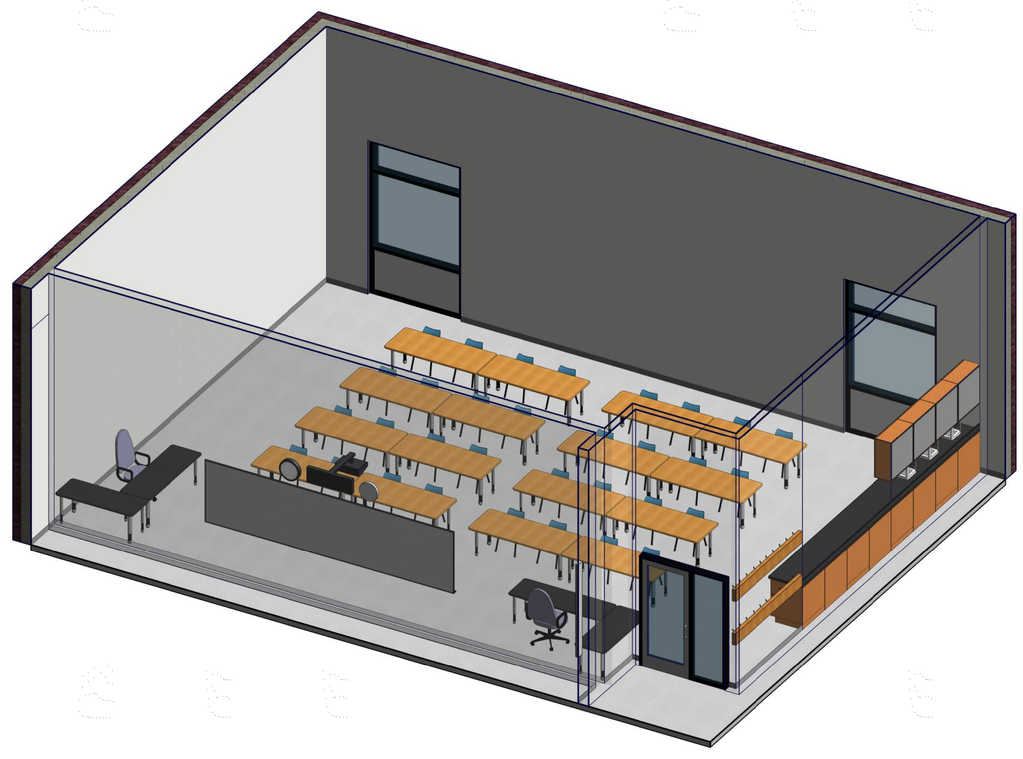

COPYRIGHT: 2016
All rights reserved. Reproduction or translation of any part of this work without written permission of ARCHITECTS WEST INC.
is unlawful and subject to criminal prosecution

ArchitectsWest
210 E Lakeside Ave
Coeur d'Alene, ID 83814
t. 208.667.9402
architectswest.com

WALLA WALLA PUBLIC SCHOOLS
PIONEER MIDDLE SCHOOL-ADDITIONS AND MODERNIZATIONS
450 BRIDGE ST., WALLA WALLA, WA 99362

CTE ROOM

PROJECT NO.	1867
DESIGNED BY	KC
DRAWN BY	CS
ISSUE DATE	12-12-2019
PHASE	DD
CHECKED BY	
REVISION	
SHEET NO.	

A8.3.2